(A) THIS PART OF THE PIT MUST BE COVERED WITH A SHEET
THE POSITION DOES NOT BELONG TO AB REINIGER'S RANGE OF SUPPLY.

(B) AFTER LEVELING THE APPARATUS,THE SOCKET HOLES FOR THE ANCHOR BOLTS MUST BE FIXED WITH CONCREATE.

(C) THE PIT HAS A SMALL INCLINATION TO THIS GULLY Ø200.

(D) THE DRAIN SYSTEM OF THE PIT MUST HAVE A MAIN.FLOW RATE AMOUNT 50l/MIN

(E) THE EDGE PROTECTION MUST BE FILLED OTHER LEVELING DURING THE ERECTION WITH CONCRETE.
THE POSITION DOES NOT BELONG TO AB REINIGER'S RANGE OF SUPPLY.

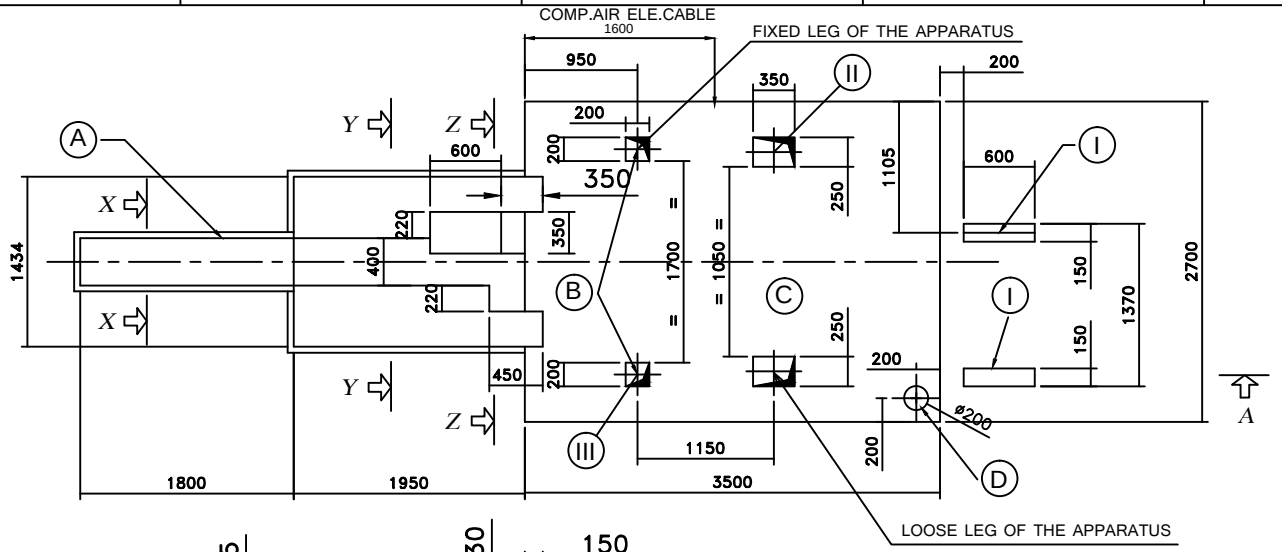

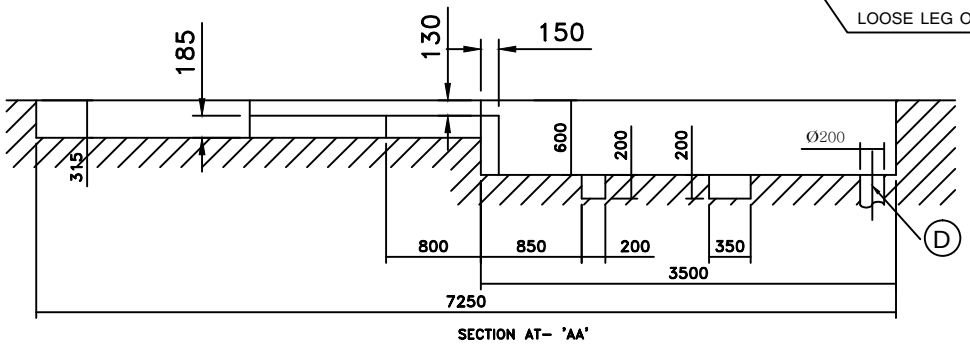

SECTION AT– 'AA'

(I)	F_G =1750 Kg
(II)	F_G =2550 Kg
(III)	F_G =2800 Kg

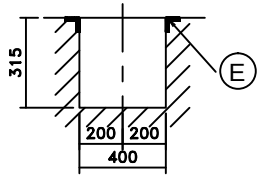

SECTION AT– 'XX'

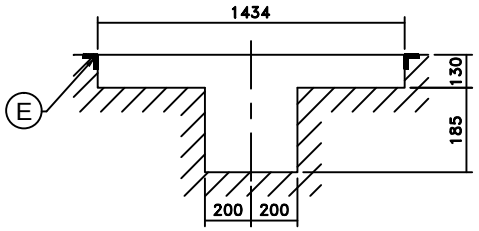

SECTION AT– 'YY'

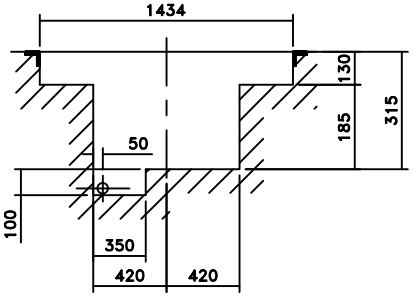

SECTION AT– 'ZZ'

PAY ATTENTION :

COVERING OF THE PIT,EDGE PROTECTION, SAVETY CLOSING AND GUARD RAILS DOES NOT BELONG TO RANGE OF SUPPLY.

REINIGER welker

AB REINIGER INDUSTRIES PVT.LTD.,1951,Gounder Complex,
Trichy Road,Ramanathapuram,
Coimbatore-641 045,India

TITLE: FOUNDATION DETAILS FOR ABR-500
(M/s. JENIS IMPEX PVT LTD)

ALL DIMENSIONS ARE IN MM UNLESS OTHERWISE SPECIFIED

MODEL: *ABR500*

2013	SIGN	DATE				DRG NO: *ABRDL1084*
DRAWN	KKK	06/12				
CHD	RA	06/12				
		SCALE N.T.S	ZONE	DESCRIPTION	SIGN&DATE	REV.NO: 00 / REV.DATE: 00/00/0000