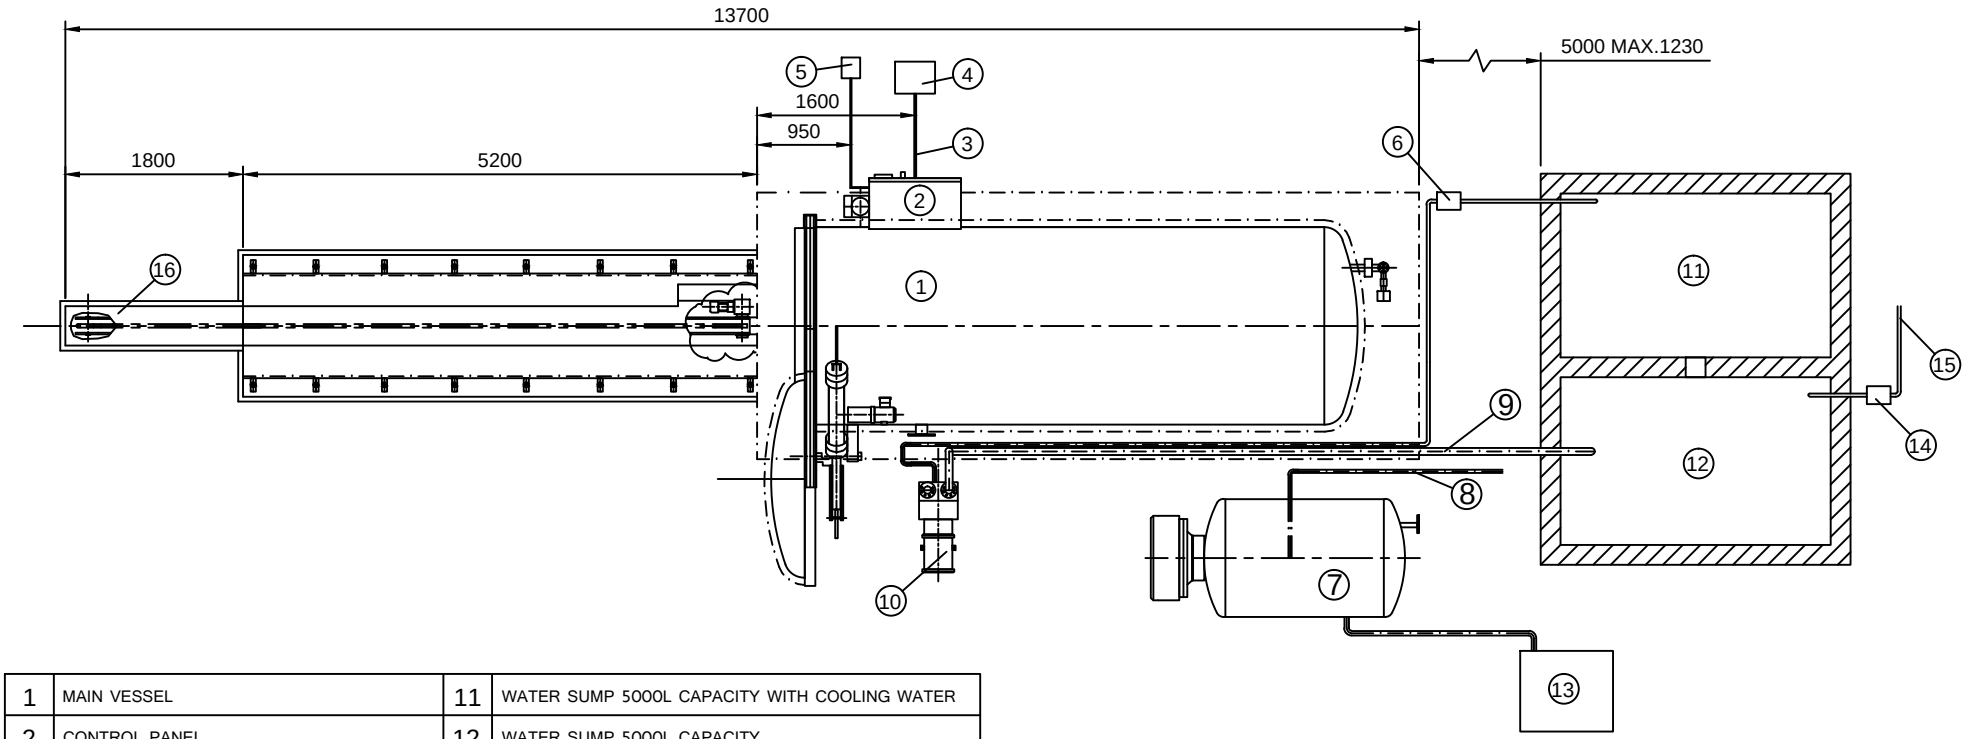

1	MAIN VESSEL	11	WATER SUMP 5000L CAPACITY WITH COOLING WATER
2	CONTROL PANEL	12	WATER SUMP 5000L CAPACITY
3	95 SQ.MM 3 1/2 CORE COPPER CABLE	13	2000L CAPACITY (DM WATER)-OVERHEAD WATER TANK 5M FROM FLOOR.
4	250A POWER SOURCE WITH ISOLATOR	14	1 HP.MONOBLOCK PUMP
5	COMPERSOR AIR SOURCE 6BAR	15	TO COOLING TOWER
6	1HP.,3Ph.MONOBLOCK PUMP FOR VAC.PUMP WATER INLET-3/4" DIA PIPE	16	PLATFORM
7	ENERGY VESSEL		
8	TO DRAIN PIT (1" DIA PIPE)		
9	VAC.PUMP WATER OUTLET (3" DIA PIPE)		
10	VACUUM PUMP		

NOTE:-
ALL THE AIR,WATER,POWER SOURCE AND SUPPLY LINES TO THE MAIN EQUIPMENT IS CUSTOMER'S SCOPE.

REINIGER WELKER

AB REINIGER INDUSTRIES PVT.LTD.,
1951,Gounder Complex,
Trichy Road,Ramanathapuram,
Coimbatore-641 045,India

TITLE: REINIGER YCP PLANT DETAILS

ALL DIMENSIONS ARE IN MM UNLESS OTHERWISE SPECIFIED

MODEL: *ABR1500-2M-D*

2013	SIGN	DATE				
DRAWN	KKK	26/03				
CHD	RA	26/03				
SCALE N.T.S			ZONE	DESCRIPTION	SIGN&DATE	

DRG NO: *ABRDL1022*

REV.NO:	REV.DATE:
00	00/00/0000